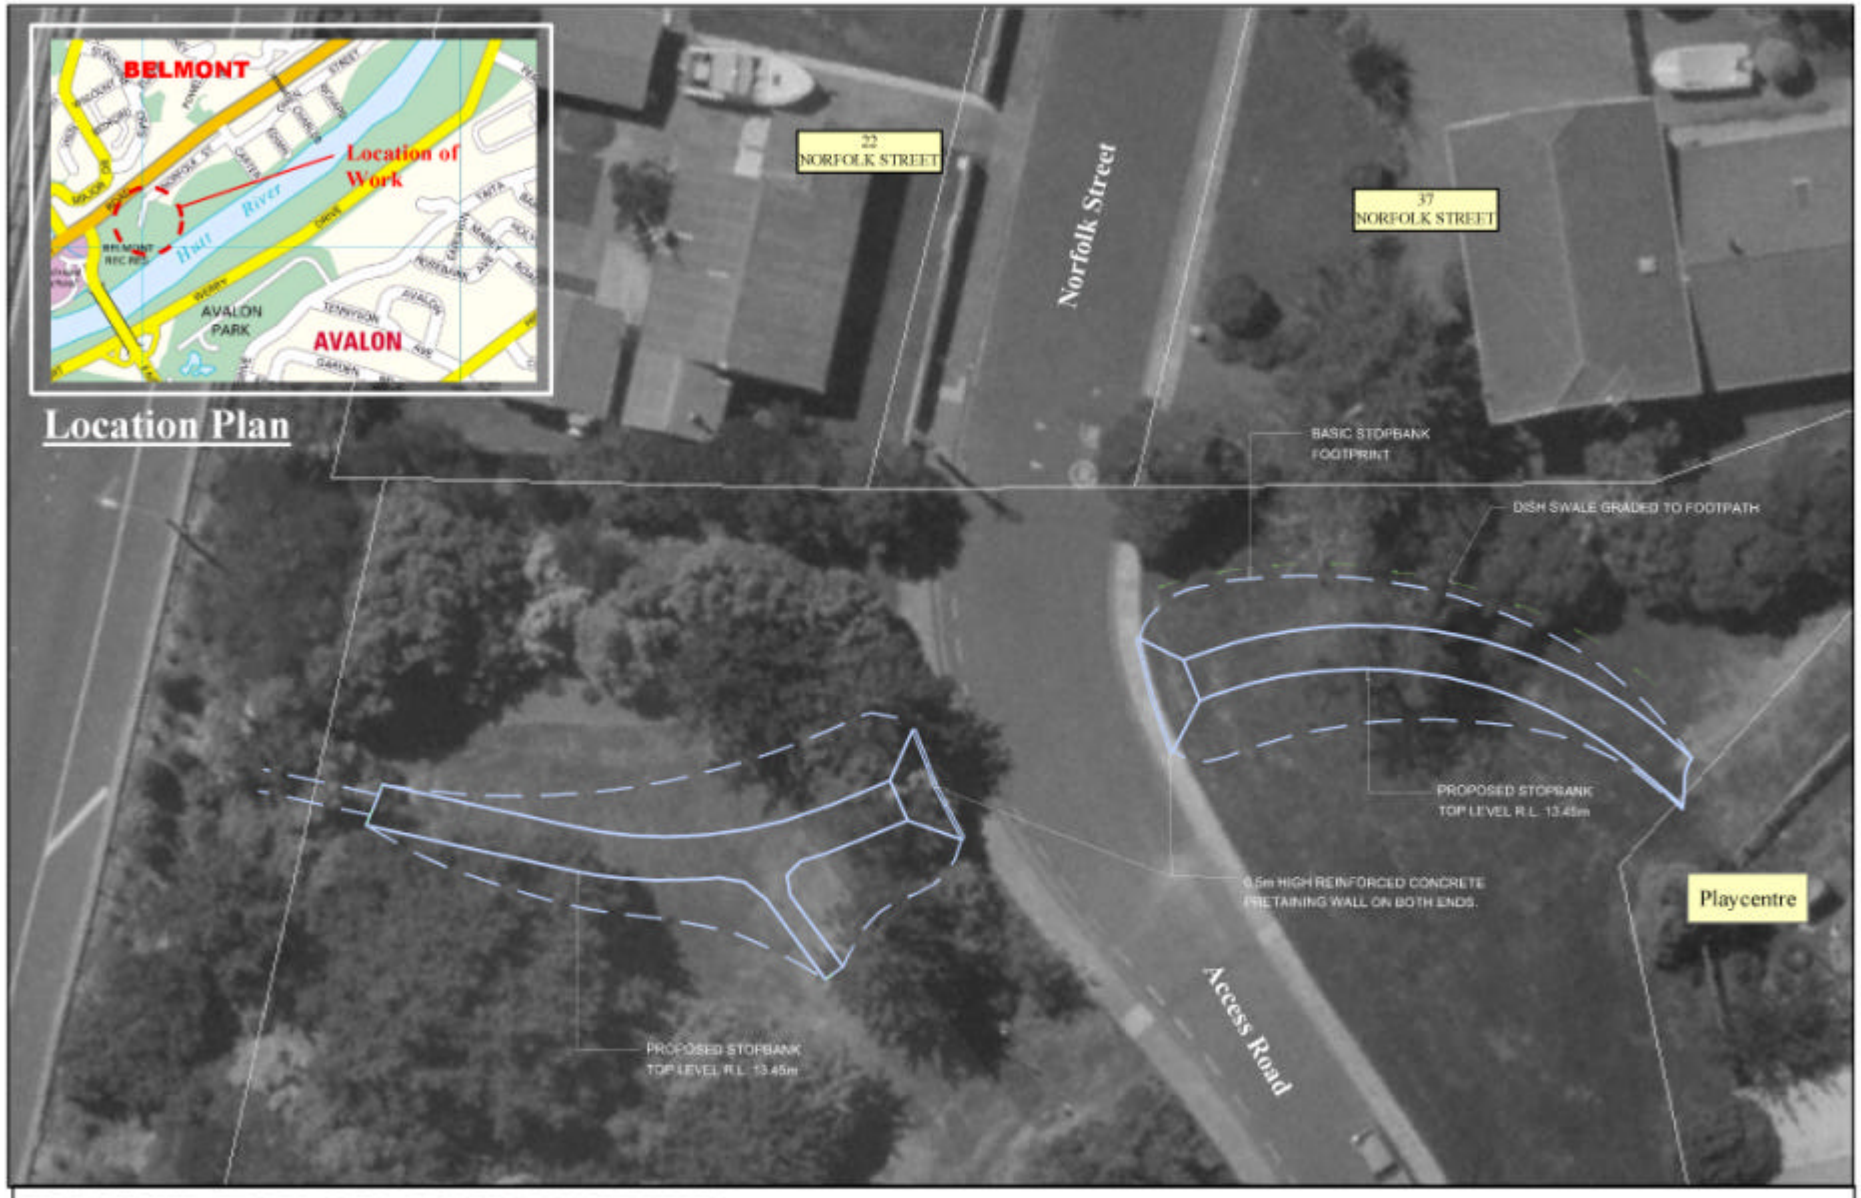

PROPOSED STOPBANK - NORFOLK STREET
Layout Plan

0 5 10 20 Meters