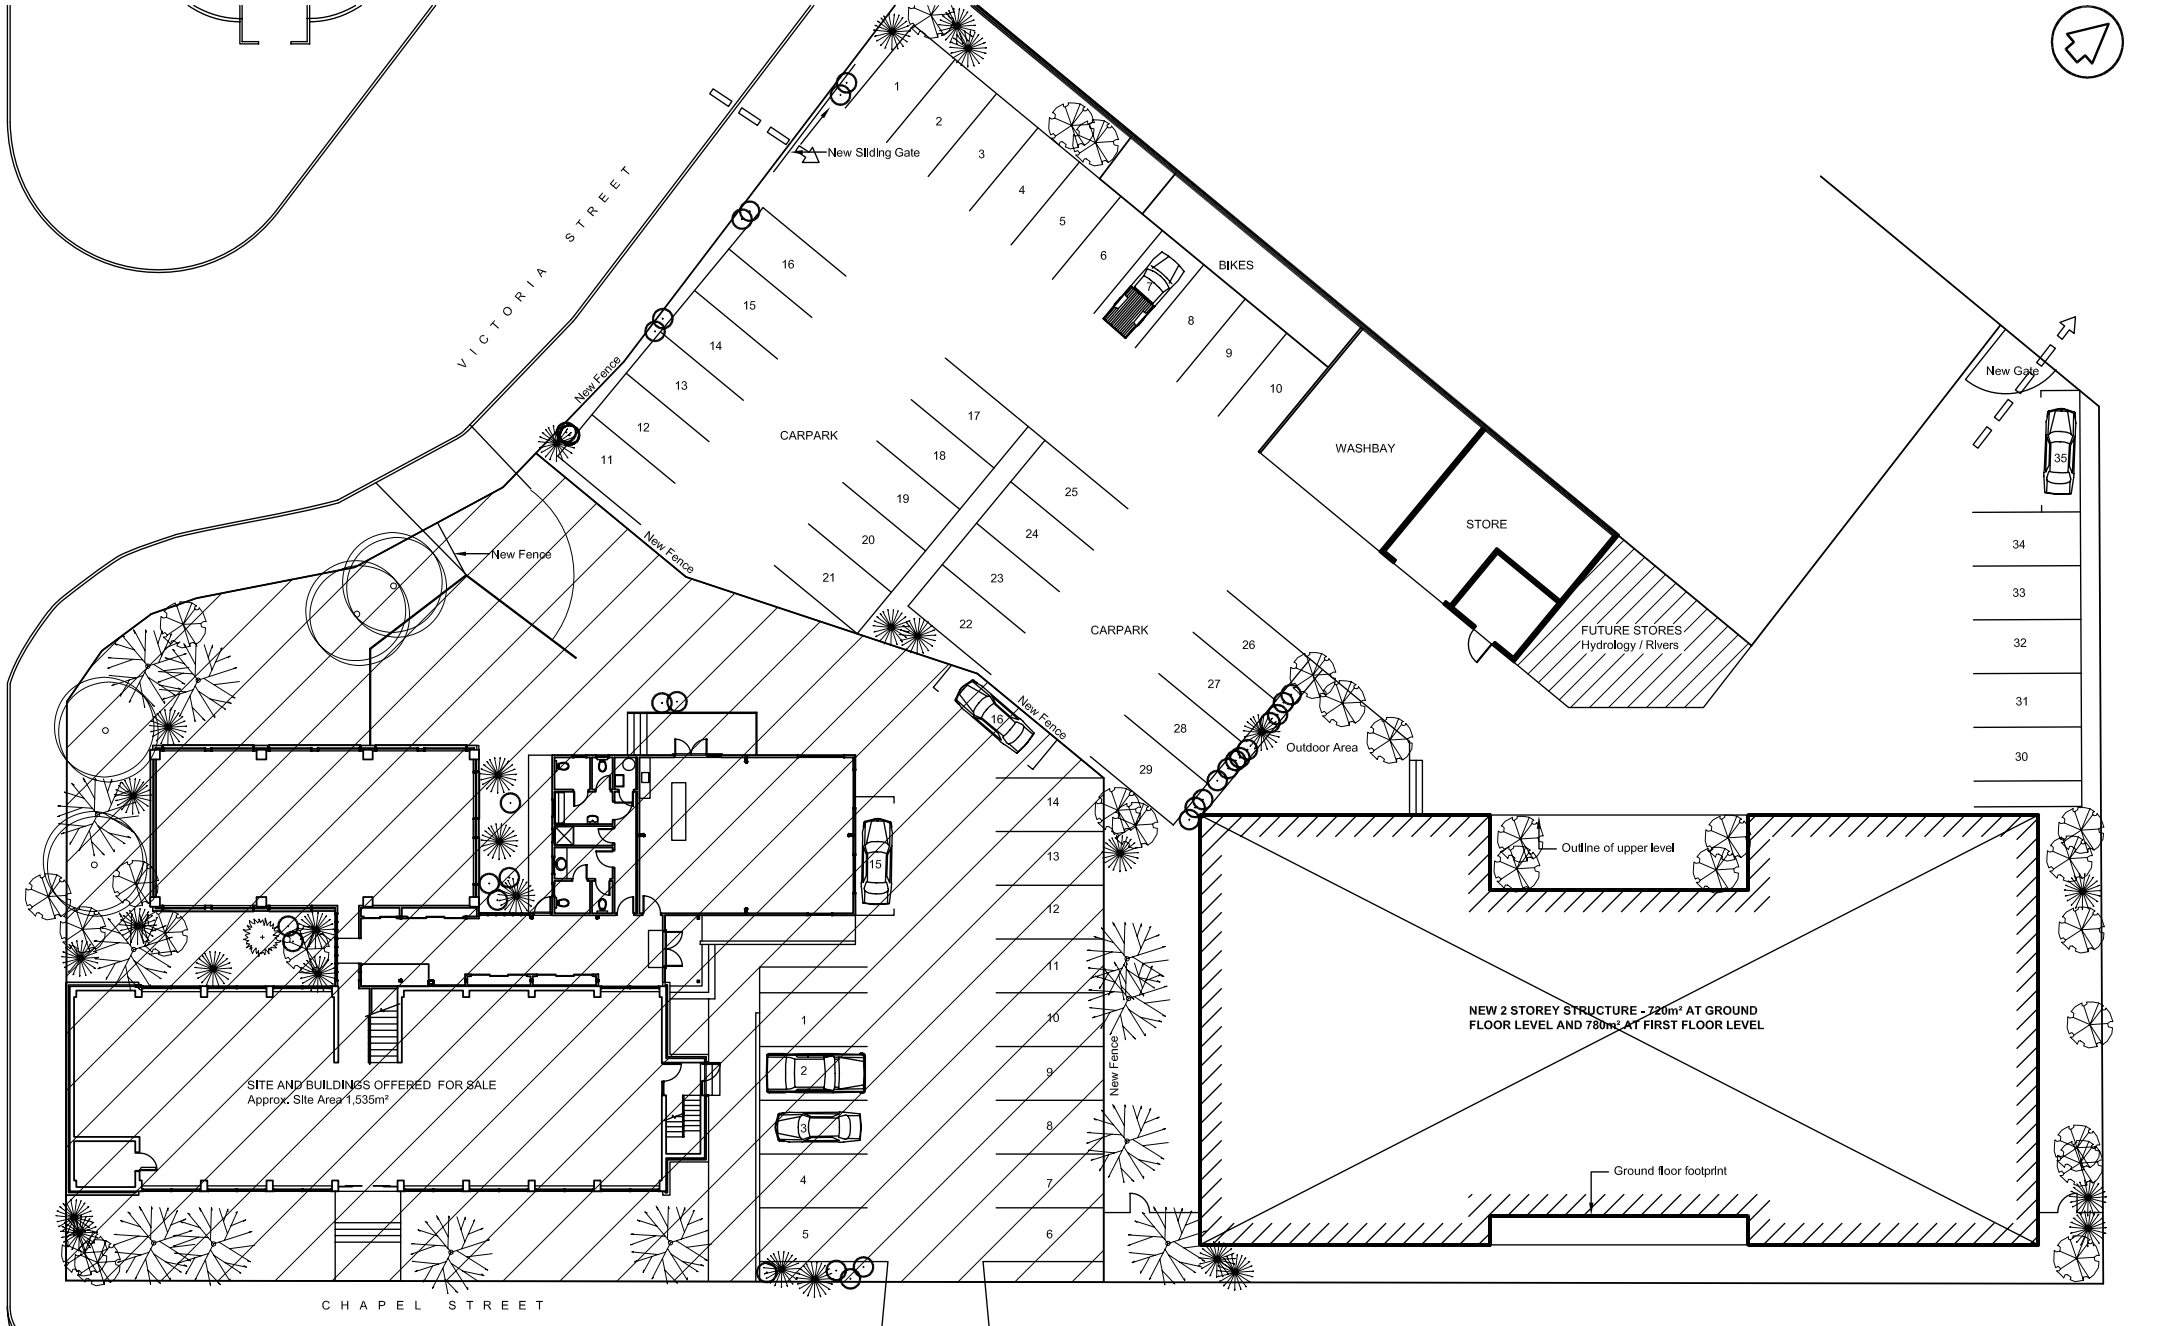

Revisions

SLADE ARCHITECTS LTD

2nd Floor, 160 Willis Street
P.O.Box 11 293, Wellington
Ph +64 4 385 6069 Fx +64 4 385 8299
Email. architect @ sladearchitects.co.nz

NEW OFFICE BUILDING & YARD
EXISTING WRC SITE
CHAPEL STREET
MASTERTON

OPTION 1 - NEW TWO STOREY BUILDING CHAPEL STREET

GS		Aug 08
1128	Masterton	1:250@A3

SPR2 Revision **B**

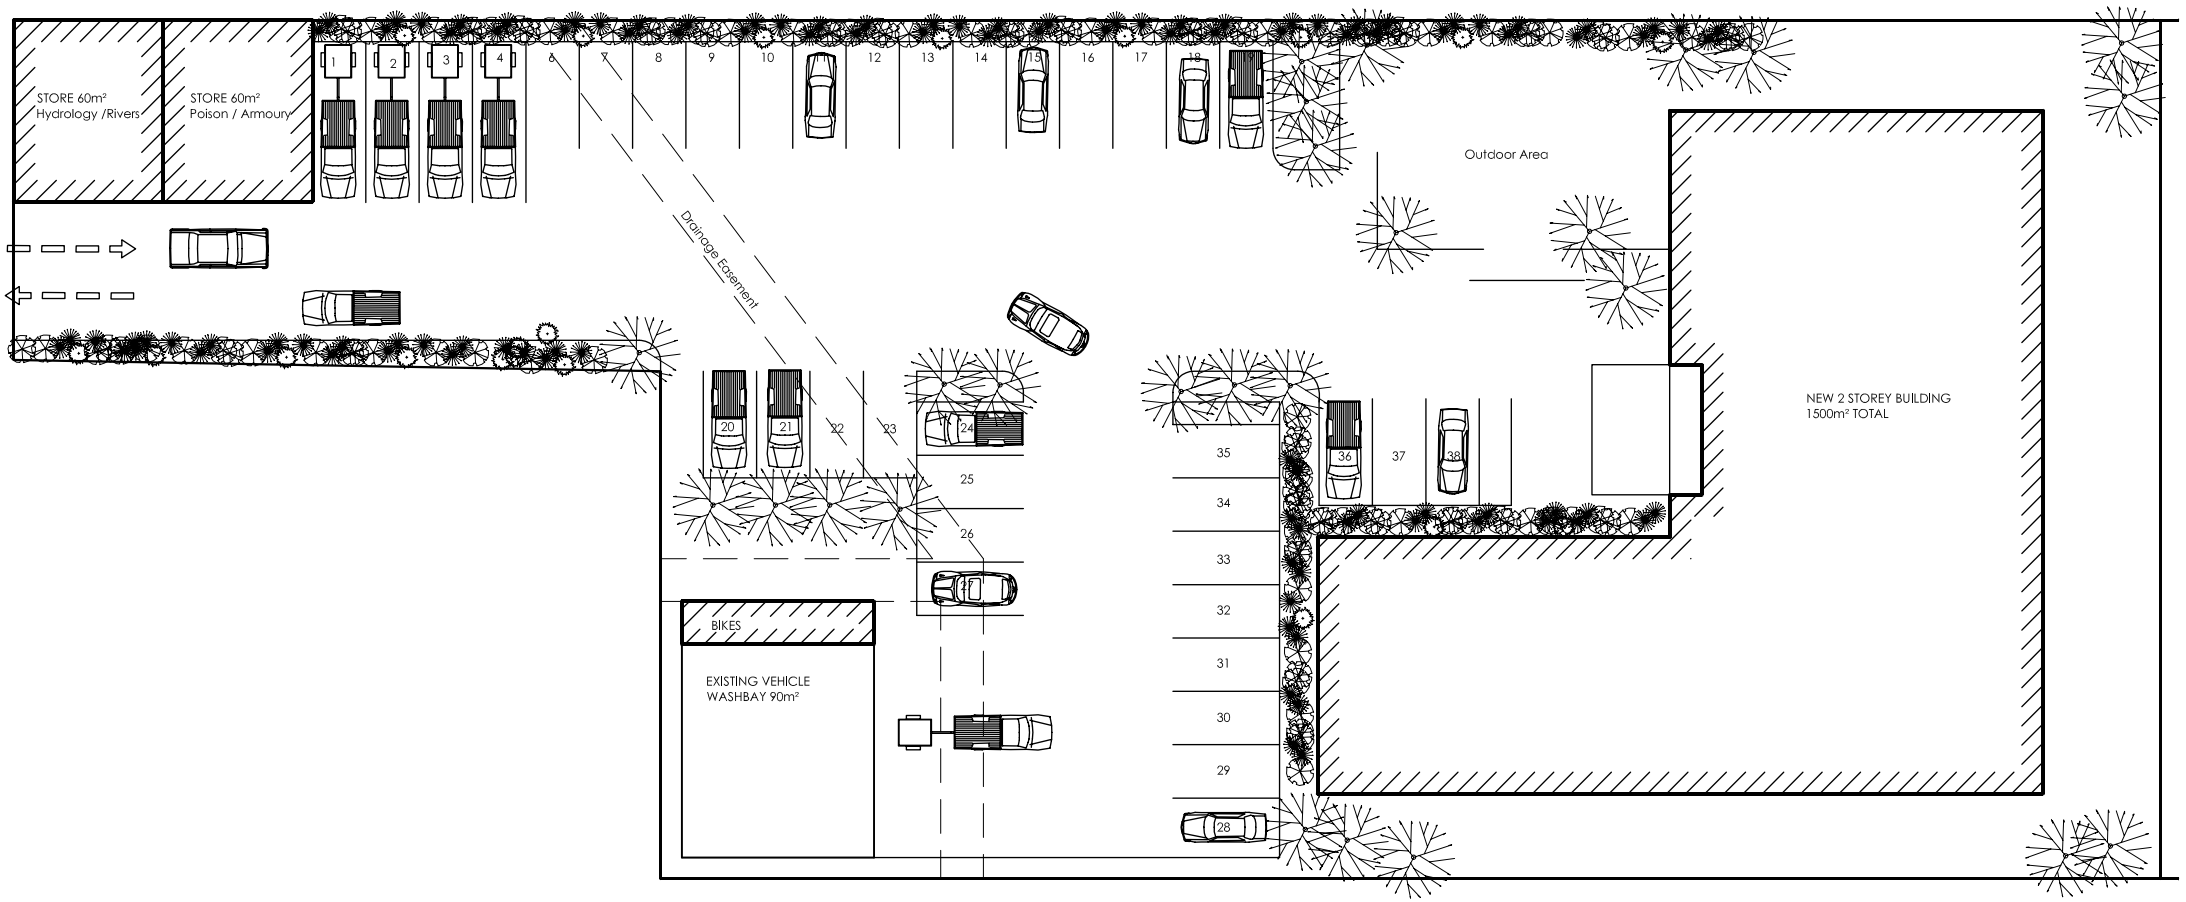

Revisions

SLADE
ARCHITECTS
LTD

2nd Floor, 160 Willis Street
P.O.Box 11 293, Wellington
Ph +64 4 385 6069 Fx +64 4 385 8299
Email. architect @ sladearchitects.co.nz

NEW OFFICE BUILDING & YARD
EXISTING WRC SITE
NGAUMUTAWA ROAD
MASTERTON

OPTION 2 - NEW 2 STOREY
BUILDING NGAUMUTAWA RD

GS		Aug 08
1128	A1	1:250@A3

N-P1

Revision

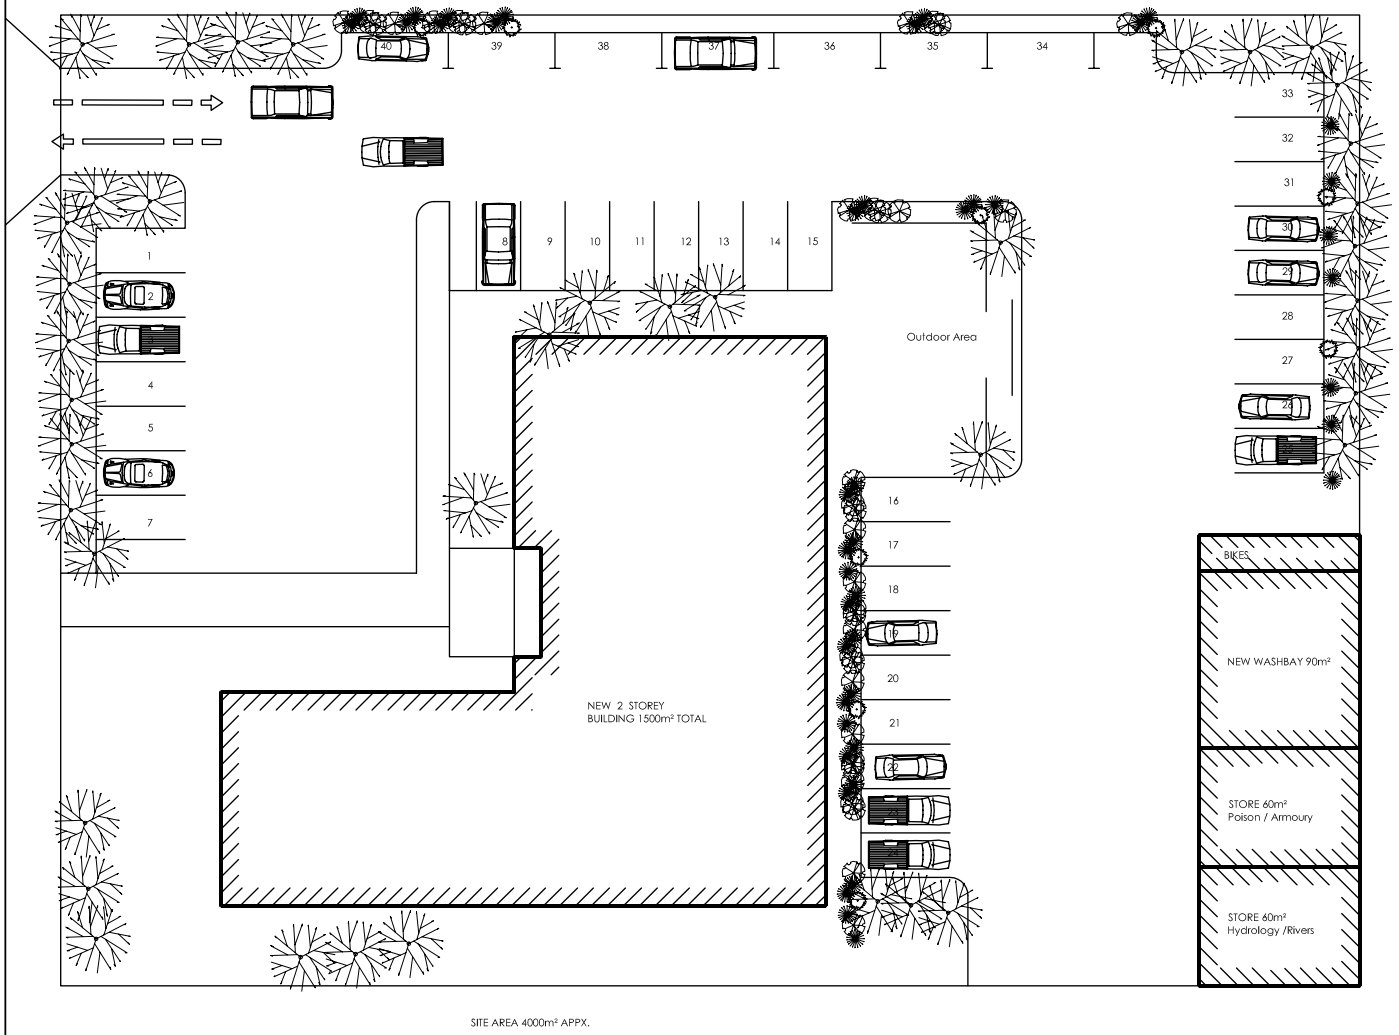

Revisions

SLADE ARCHITECTS LTD

2nd Floor, 160 Willis Street
P.O.Box 11 293, Wellington
Ph +64 4 385 6069 Fx +64 4 385 8299
Email. architect @ sladearchitects.co.nz

NEW OFFICE BUILDING & YARD
GREENFIELD SITE
MASTERTON

OPTION 3 - NEW 2 STOREY
BUILDING GREENFIELD SITE

GS | Oct 08
1128 Ngaumu | 1:300@A3

G-P2

Revision

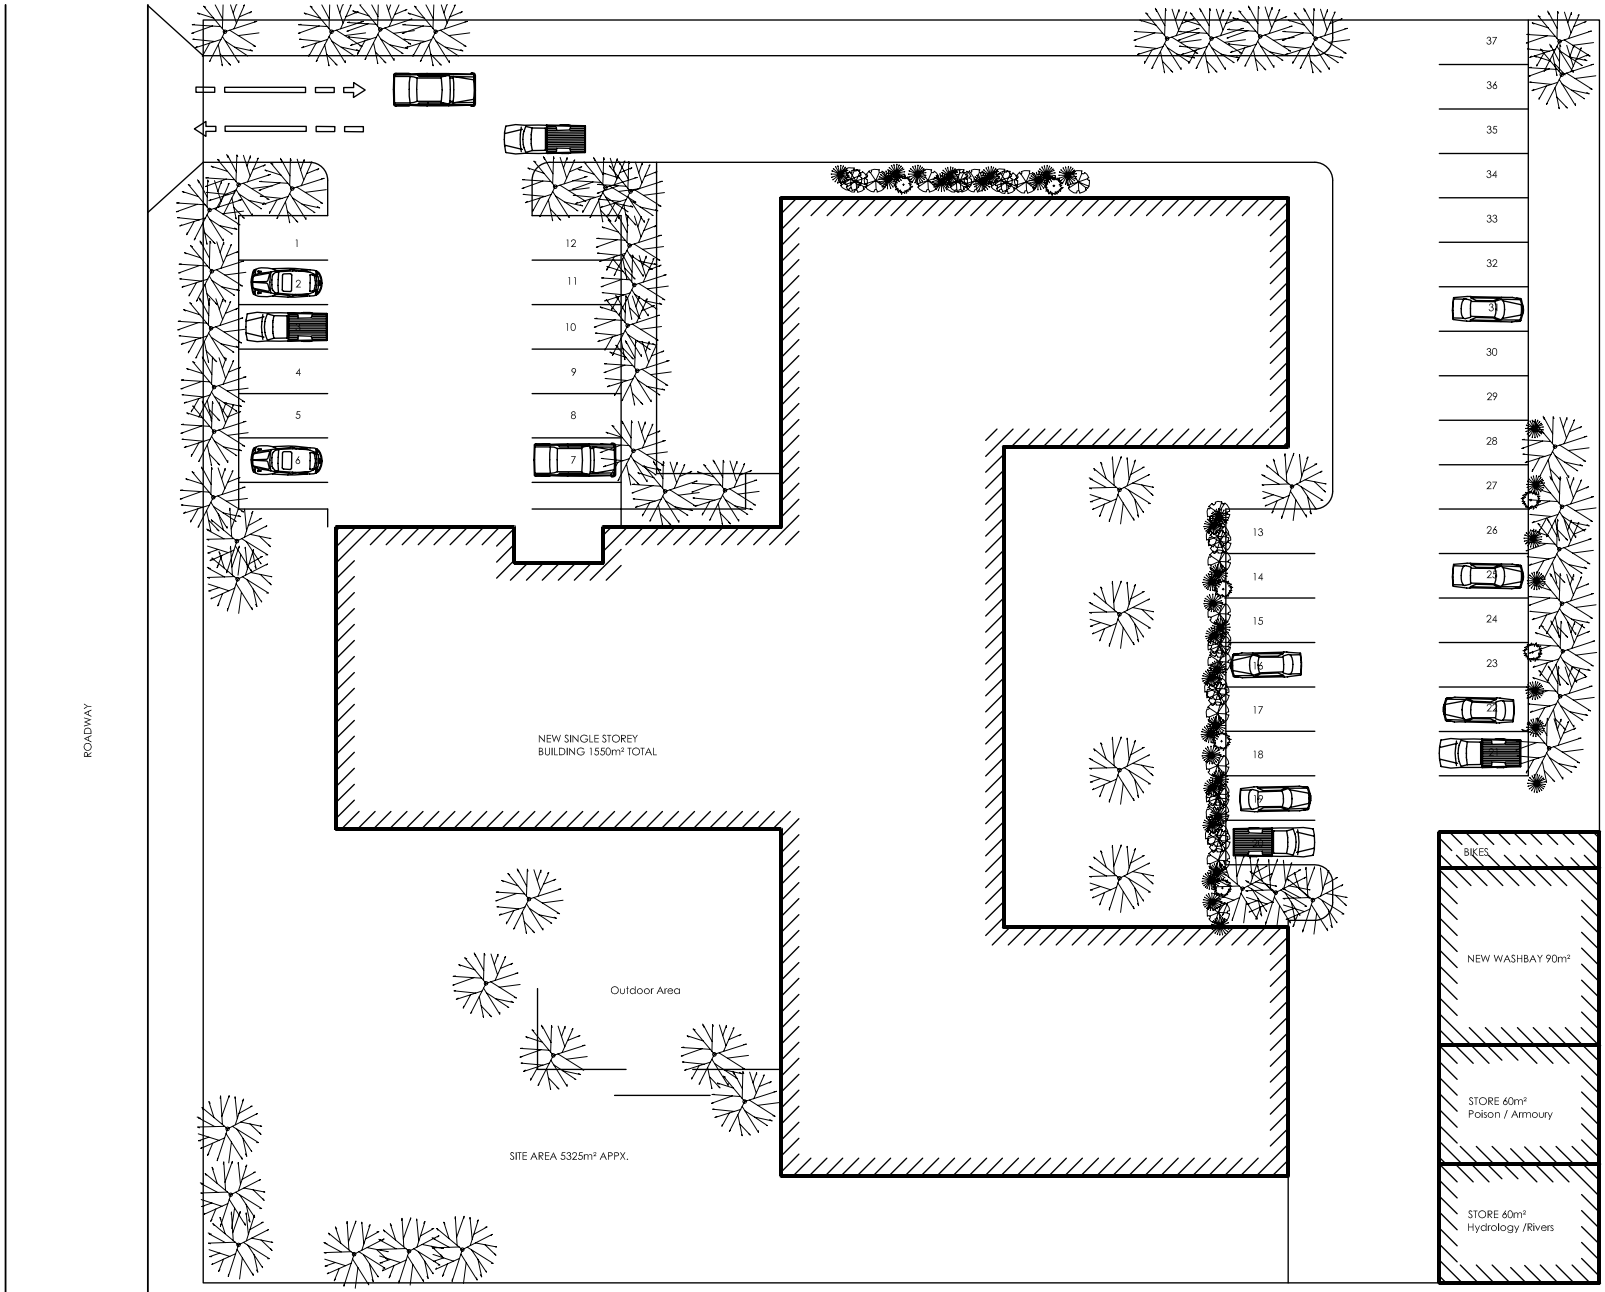

Revisions

SLADE ARCHITECTS LTD

2nd Floor, 160 Willis Street
P.O.Box 11 293, Wellington
Ph +64 4 385 6069 Fx +64 4 385 8299
Email. architect @ sladearchitects.co.nz

NEW OFFICE BUILDING & YARD
GREENFIELD SITE
MASTERTON

OPTION 4 - NEW SINGLE STOREY
BUILDING GREENFIELD SITE

GS | Aug 08
1128 Ngaumu | 1:300@A3

G-P1

Revision **A**